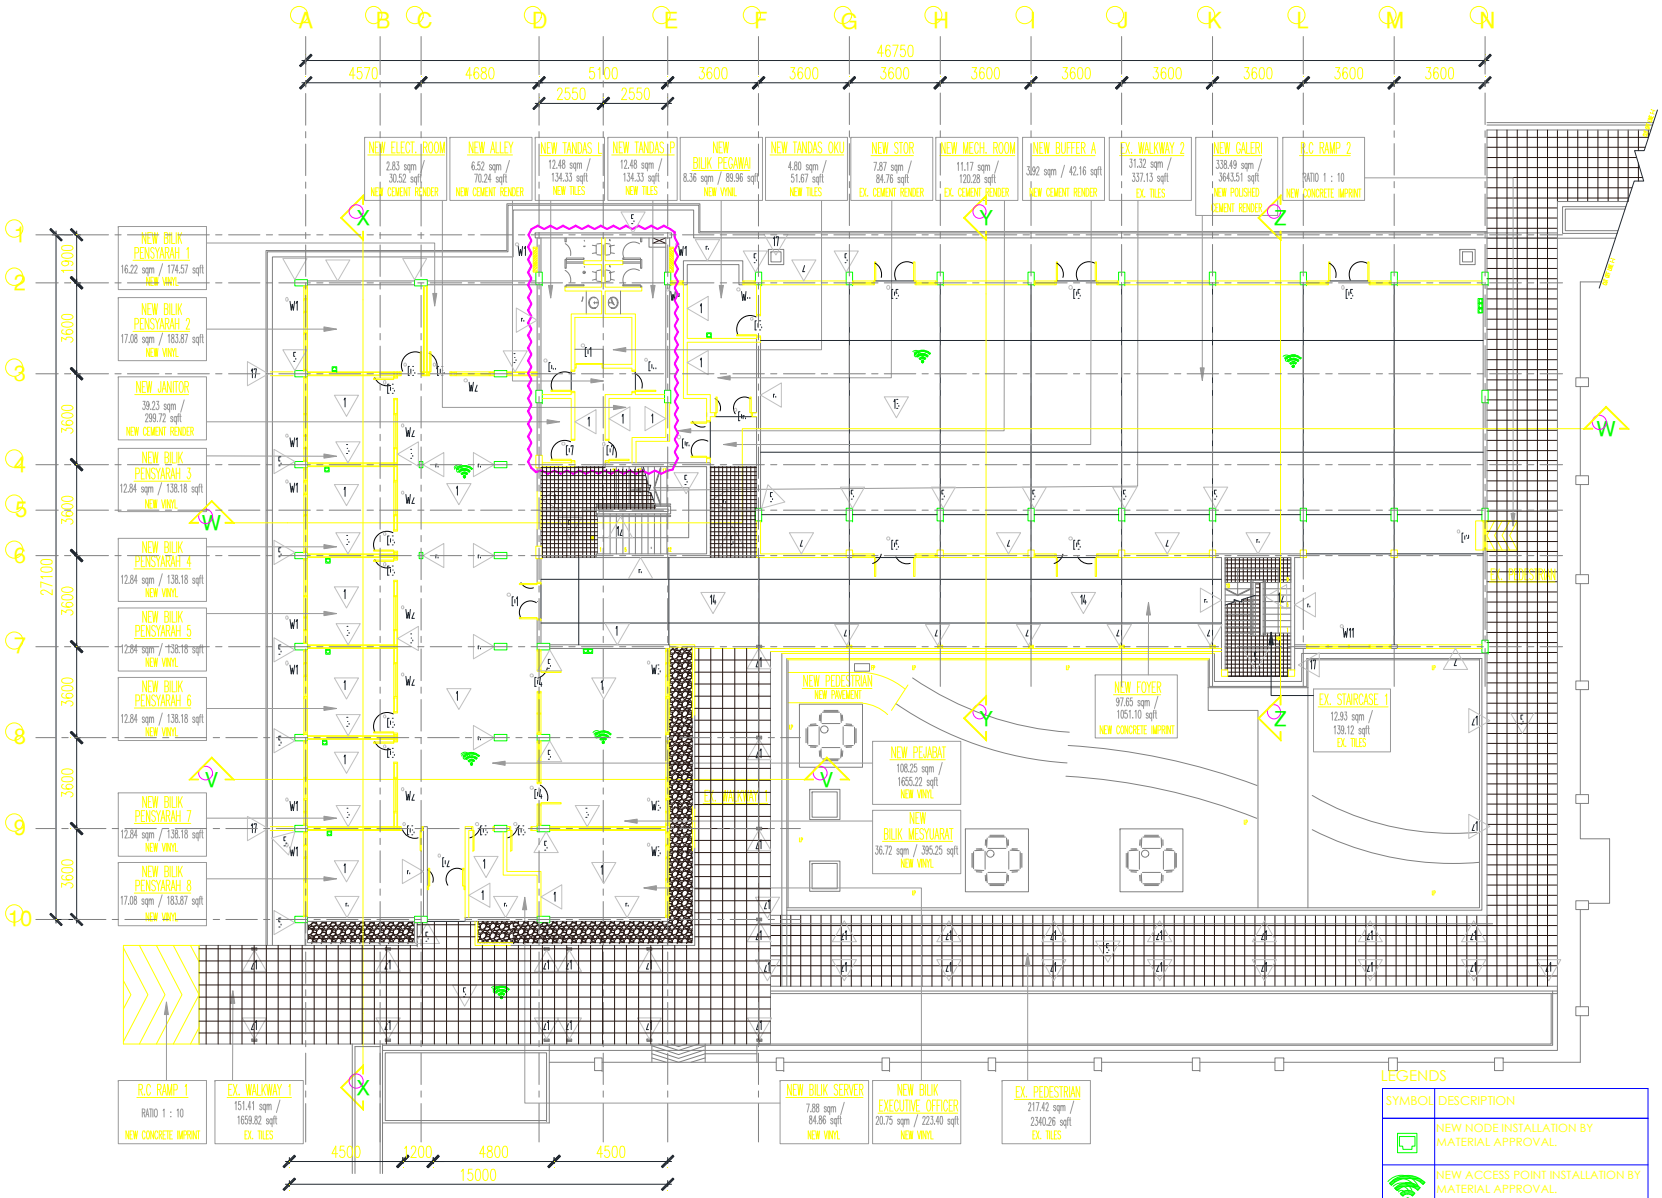

PELAN KERJA BARU - BLOK A LANTAI ARAS 1

UITM JALAN OTHMAN

NOTES:

- SEMUA PERMUKAAN DINDING DALAMAN & LUARAN BANGUNAN YANG TERDEDAH MESTI DIBAIKPULIH SEPERTI YANG DIKEHENDAKI OLEH ARKITEK SEBELUM KERJA-KERJA NAIKTARAF DINDING DIJALANKAN.
- SEMUA SPESIFIKASI ATAU BAHAN SEKIRANYA DINAMAKAN "BERSAMA JENAMA HENDAKLAH DIBACA BERSAMAAN "ATAU SETARA / SEBANDING".

SYMBOL	DESCRIPTION
1	NEW 112MM THK. BRICKWALL WITH 12MM THK. MORTH CEMENT PLASTER ON BOTH SIDE C/W WIRE MESH AT EVERY 4 BRICK LAYER AND AT ALL PLASTERED SURFACE TO ARCH'S APPROVAL.
2	NEW 112MM THK. FACE BRICKWALL C/W ALL ACCESSORIES TO MANUF'S DETAIL AND REQUIREMENT TO ARCH'S APPROVAL.
3	NEW 75mm CELLULAR BRICK CEMENT PARTITION WALL SYSTEM ON BOTH SIDE C/W ALL ACCESSORIES TO MANUF'S DETAIL & ARCH'S APPROVAL.
4	NEW SELECTED 600 MM X 600 MM HOMOGENOUS FLOOR TILE TO MANUF'S DETAIL & ARCH'S APPROVAL.
5	EX. SURFACE COLUMN, FLOOR, CEILING TO MAKE GOOD REPAIR/REPLACE, WATERJET CLEANING WITH SUITABLE PROCEDURE & CHEMICAL TO ARCH'S APPROVAL.
6	EX. SURFACE WALL, OFFICE COLUMN TO MAKE GOOD SCRAPPER, SCHEME AND PAINT WITH 2 LAYER OF UNDERCOAT & PAINTED WITH 3 LAYER OF SELECTED VITALE PAINT TO ARCH'S APPROVAL.
7	NEW 40MM THK. 600 MM X 600 MM SUSPENDED CEILING SYSTEM C/W ALL ACCESSORIES TO MANUF'S DETAIL. SEILING HEIGHT TO BE ADJUSTED ON SITE & ARCH'S APPROVAL.
8	NEW SELECTED ALUMN. SKIP CEILING C/W ALL ACCESSORIES TO MANUF'S DETAIL & ARCH'S APPROVAL.
9	NEW 9mm THK. PLASTER CEILING TO BE FINISHED WITH PAINT COMPLETE WITH ALL ACCESSORIES & FITTING TO ARCH'S APPROVAL.
10	NEW SELECTED SKIRTING VINYL HEAVY DUTY, RANGE SIZE 12 MM/ 125 MM X 75 MM/125 MM X 3MM THK. C/W ALL ACCESSORIES TO MANUF'S DETAIL & ARCH'S APPROVAL.
11	NEW SELECTED 600 MM X 600 MM HOMOGENOUS TILE C/W 1 MM HOSKITING TO MANUF'S DETAIL & ARCH'S APPROVAL.
12	EX. HOUSE RAILING TO MAKE GOOD REPAIR AND PAINT WITH SELECTED WOOD PAINT TO MANUF'S DETAIL & ARCH'S APPROVAL.
13	NEW FULL CEMENT RENDER FLOORING TO MANUF'S DETAIL & ARCH'S APPROVAL.
14	NEW FULL CONCRETE IMPRINT FLOORING TO MANUF'S DETAIL & ARCH'S APPROVAL.
15	NEW EXTERNAL TURCH ON WATER PROOFING TO MANUF'S DETAIL & ARCH'S APPROVAL.
16	NEW 4MM THK. ACP BOARDING C/W ALL ACCESSORIES TO MANUF'S DETAIL & ARCH'S APPROVAL.
17	NEW 15 MM / PVC GUTTER C/W ALL ACCESSORIES TO MANUF'S DETAIL & ARCH'S APPROVAL.
18	NEW 5MM THK. GLASS SHUTTER C/W ALL ACCESSORIES TO MANUF'S DETAIL & ARCH'S APPROVAL.
19	EX. BOARDING SYSTEM REMOVE/DISTURBED/SHUTTER TO MAKE GOOD REPAIR/REPLACE TO ARCH'S APPROVAL.
20	NEW MS COLUMN TO REPLICATE/MATCH THE EX. COLUMN HEIGHT TO BE ADJUSTED ON SITE C/W ALL ACCESSORIES TO MANUF'S DETAIL & ARCH'S APPROVAL.
21	EX. MS RAILING/MS COLUMN TO MAKE GOOD REPAIR/REPLACE AND PAINT WITH SELECTED METAL PAINT WITH ANTI-RUST LAYER TO MANUF'S DETAIL & ARCH'S APPROVAL.
22	NEW 1 MM THK. GLASS CHECKERED PLATE RAMP SYSTEM AT 1:1 RATIO TO ARCH'S APPROVAL.
23	NEW 4MM THK. ALUMIN. CEILING TO MANUF'S DETAIL & ARCH'S APPROVAL.

LEGEND:

SYMBOL	DESCRIPTION
	DEMOLISHED WORK
	NEW WORK

LEGENDS

SYMBOL	DESCRIPTION
	NEW NODE INSTALLATION BY MATERIAL APPROVAL.
	NEW ACCESS POINT INSTALLATION BY MATERIAL APPROVAL.

ALL STRUCTURE CABLING CONNECT TO EXISTING RACK AT PEJABAT AM. CONTRACTOR MUST PROVIDE POWER FOR NEW EQUIPMENT.

LUKISAN TENDER

PERINGATAN

HANYA - DIMENSI BERANGKA SAHAJA DILAKSANAKAN. KONTRAKTOR MESTI MEMERIKSA SEMUA DIMENSI SEBENAR DI TAPAK BINA. SEBARANG PERCANGGAHAN MESTI DILAPORKAN DENGAN SEGERA KEPADA PEGAWAI PENGUASA SEBELUM KERJA-KERJA DIMULAKAN.

PROJEK:
KERJA MEMBAIKPULIH, MENAIKTARAF SERTA KERJA-KERJA YANG BERKAITAN DI BANGUNAN BLOK A DAN SEBAHAGIAN BLOK B UNTUK UNIVERSITI TEKNOLOGI MARA DI UITM KAMPUS JALAN OTHMAN, PETALING JAYA, SELANGOR DARUL EHSAN

UNIVERSITI TEKNOLOGI MARA

NO. RUJUKAN PROJEK:
200-PPII(BPI-5/3/138) [1026] ARC

TAJUK LUKISAN:
PELAN KERJA BARU - BLOK A (ICT) - LANTAI ARAS 1

TARIKH: 20 / 25 JANUARI

SKALA: **1:200**

NAIB CANSELOR	:	PROF. DATUK Dr. SHAHRIN SAHIB@SAHIBUDDIN
TIMB. NAIB CANSELOR (PEMBANGUNAN)	:	PROF. Ts. Sr. Dr. MD YUSOF HAMID
PENGARAH BAHAGIAN PEMBANGUNAN INFRASTRUKTUR	:	Ir. Ts. AZMAN SAUBIRAN
KETUA BAHAGIAN PEMBANGUNAN INFRA	:	Ts. MOHAMMED IZRAI ABD RAZAK
ARKITEK	:	ZULFADLI MOHAMED SALLEH
DILUKIS OLEH	:	ZULFADLI MOHAMED SALLEH / MEGAT
PENGURUS PROJEK / DISEMAK	:	AZAIDI AZIZI

INDEKS PINDAAN

NO HELAIAN: **26**