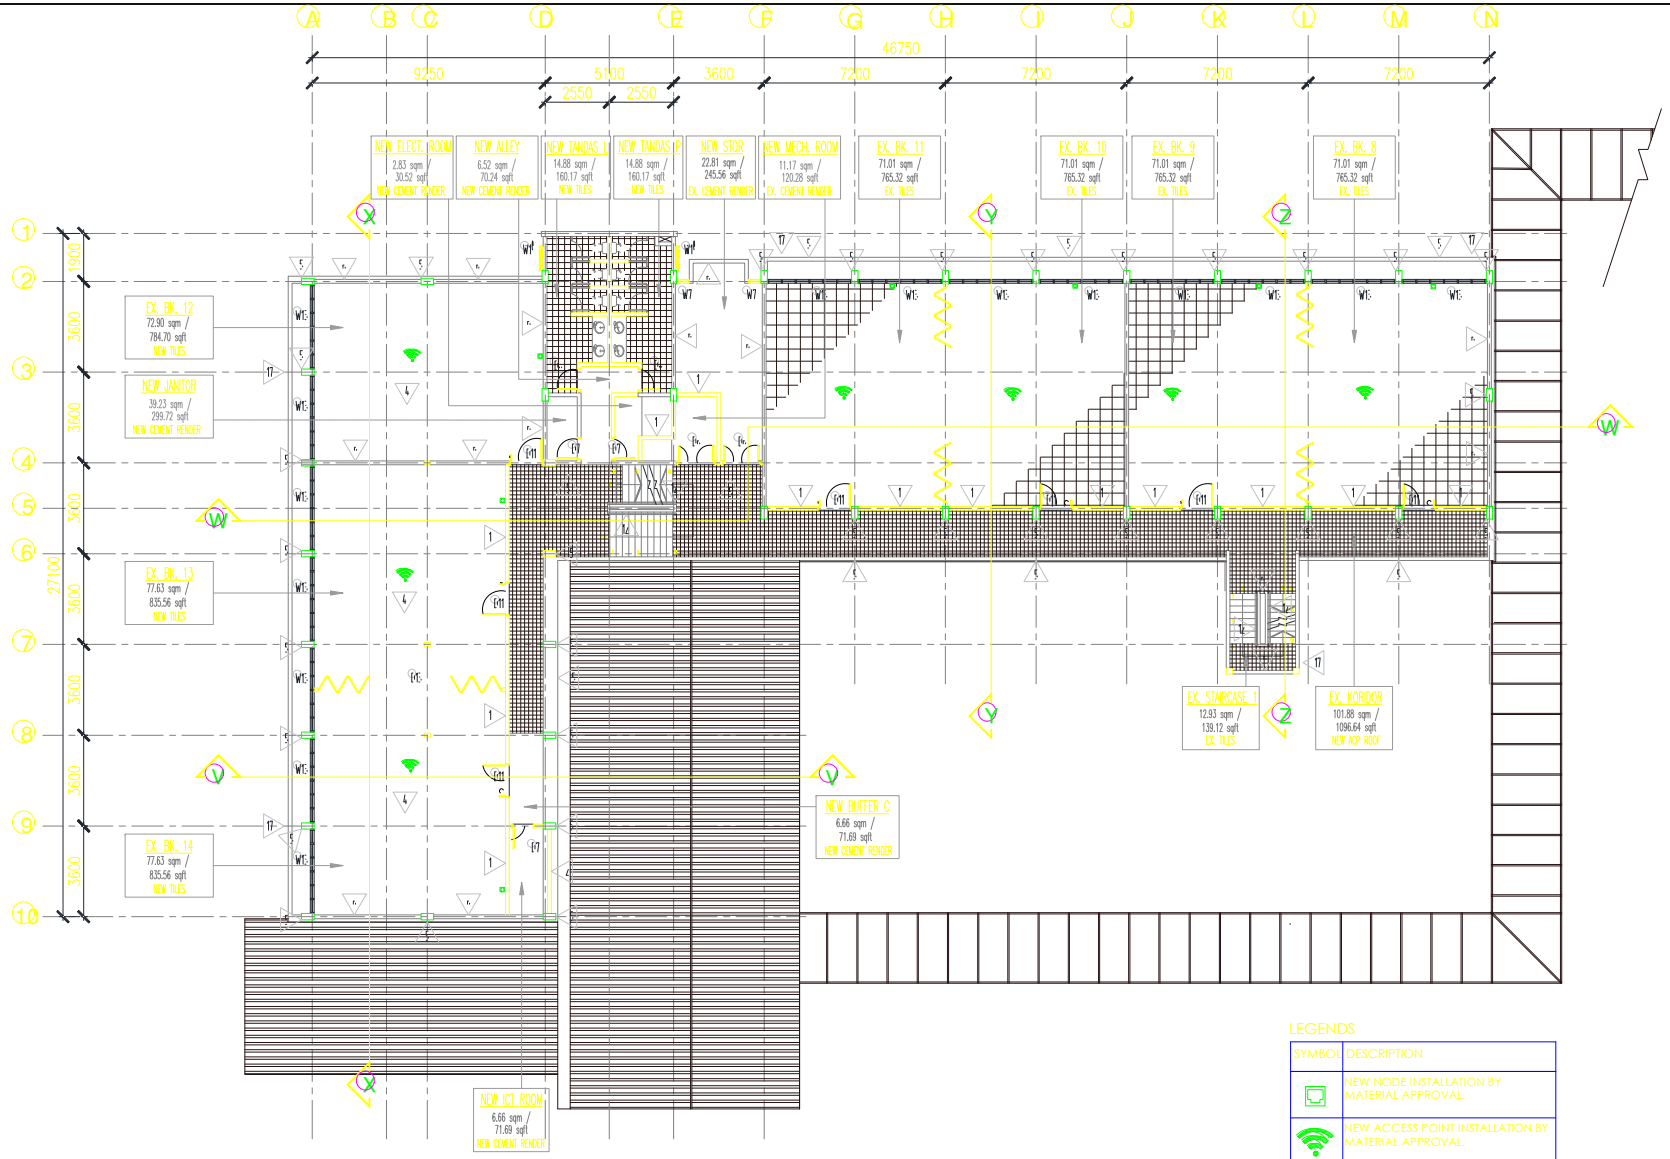

PELAN KERJA BARU - BLOK A LANTAI ARAS 3

UITM JALAN OTHMAN

NOTES:

- SEMUA PERMUKAAN DINDING DALAMAN & LUARAN BANGUNAN YANG TERLIBAT MESTI DIBAIKPULIH SEPERTI YANG DIKEHENDAKI OLEH ARKITEK SEBELUM KERJA-KERJA NAIKTARAF DINDING DILAKSANAKAN.
- SEMUA SPESIFIKASI ATAU BAHAN SEKIRANYA DINAMAKAN BERSAMA JENAMA HENDAKLAH DIBACA BERSAMAAN "ATAU SETARA / SEBANDING".

SYMBOL	SPECIFICATION
1	NEW 12MM THK. FACEWALL WITH 12MM THK. SMOOTH CEMENT PLASTER NEATH THE C/W WIRE MESH AT EVERY 4 BRICK LAYER AND AT ALL PLASTERED SURFACE TO ARCH'S APPROVAL.
2	NEW 12MM THK. FACE BRICKWALL C/W ALL ACCESSORIES TO MANUF'S DETAIL AND REQUIREMENT TO ARCH'S APPROVAL.
3	NEW 90mm CELLULAR FIBRE CEMENT PARTITION WALL SYSTEM NEATH THE C/W ALL ACCESSORIES TO MANUF'S DETAILS & ARCH'S APPROVAL.
4	NEW ELECTED 600 MM X 600 MM HOMOGENOUS FLOOR TILES TO MANUF'S DETAIL & ARCH'S APPROVAL.
5	EX. SURFACE COLUMN, FLOOR, CEILING TO MAKE GOOD REPAIR/REPLACE, WATERJET CLEANING WITH SUITABLE PROCEDURE & CHEMICAL TO ARCH'S APPROVAL.
6	EX. SURFACE WALL, SUPPIT COLUMN TO MAKE GOOD SCRAPPER, SCHEME AND PAINT WITH 2 LAYER OF UNDERCOAT & PAINTED WITH 3 LAYER OF ELECTED SUITABLE PAINT TO ARCH'S APPROVAL.
7	NEW 90MM THK. 600 MM X 600 MM SUSPENDED CEILING SYSTEM C/W ALL ACCESSORIES TO MANUF'S DETAILS & CEILING HEIGHT TO BE ADJUSTED INSITE & ARCH'S APPROVAL.
8	NEW ELECTED ALUMINUM TRIP CEILING C/W ALL ACCESSORIES TO MANUF'S DETAILS & ARCH'S APPROVAL.
9	NEW 9mm THK. PLASTER CEILING TO BE FINISHED WITH PAINT COMPLETE WITH ALL ACCESSORIES & FITTING TO ARCH'S APPROVAL.
10	NEW ELECTED RUBBER VINYL HEAVY DUTY, RANGE SIZE 12.5MM/12.5MM x 150MM/225MM x 3MM THK. C/W ALL ACCESSORIES TO MANUF'S DETAILS & ARCH'S APPROVAL.
11	NEW ELECTED 600 MM X 600 MM HOMOGENOUS TILES C/W 100MM SKIRTING TO MANUF'S DETAIL & ARCH'S APPROVAL.
12	EX. HOW RAILING TO MAKE GOOD REPAIR AND PAINT WITH ELECTED WOOD PAINT TO MANUF'S DETAIL & ARCH'S APPROVAL.
13	NEW FULL HOUSE CEMENT SCREED FLOORING TO MANUF'S DETAIL & ARCH'S APPROVAL.
14	NEW FULL HOUSE CONCRETE IMPRINT FLOORING TO MANUF'S DETAIL & ARCH'S APPROVAL.
15	NEW EXTERNAL THROUGH WATER FOUNDING TO MANUF'S DETAIL & ARCH'S APPROVAL.
16	NEW 4MM THK. ACP SOFFING C/W ALL ACCESSORIES TO MANUF'S DETAIL & ARCH'S APPROVAL.
17	NEW 150 MM / 6 PVC RWDP C/W ALL ACCESSORIES TO MANUF'S DETAIL & ARCH'S APPROVAL.
18	NEW 8.5MM THK. V-TEEL SPITTER C/W ALL ACCESSORIES TO MANUF'S DETAIL & ARCH'S APPROVAL.
19	EX. SOFFIT V-TEM VINYL HEAT/THERMOPLASTIC SPITTER TO MAKE GOOD REPAIR/REPLACE TO ARCH'S APPROVAL.
20	NEW M.S COLUMN TO REPLICATE/MATCH THE EX. COLUMN HEIGHT TO BE ADJUSTED INSITE C/W ALL ACCESSORIES TO MANUF'S DETAILS & ARCH. APPROVAL.
21	EX. M.S RAILING/M.S COLUMN TO MAKE GOOD REPAIR/REPLACE AND PAINT WITH ELECTED METAL PAINT WITH ANTI-RUST LAYER TO MANUF'S DETAIL & ARCH'S APPROVAL.
22	NEW 10MM THK. V-TEEL CHECKERED PLATE FRAME V-TEM AT 100 PATH TO ARCH'S APPROVAL.
23	NEW 4MM THK. ALUMINUM COFFING TO MANUF'S DETAIL & ARCH'S APPROVAL.

LEGEND	DESCRIPTION
	DEMOLISHED WORKS
	NEW WORKS

LUKISAN TENDER

PERINGATAN

HANYA DIMENSI BERANGKA SAHAJA DILAKSANAKAN. KONTRAKTOR MESTI MEMERIKSA SEMUA DIMENSI SEBENAR DI TAPAK BINA. SEBARANG PERCANGGAHAN MESTI DILAPORKAN DENGAN SEGERA KEPADA PEGAWAI PENGUASA SEBELUM KERJA-KERJA DIMULAKAN.

LEGENDS

SYMBOL	DESCRIPTION
	NEW NODE INSTALLATION BY MATERIAL APPROVAL.
	NEW ACCESS POINT INSTALLATION BY MATERIAL APPROVAL.

ALL STRUCTURE CABLING CONNECT TO EXISTING RACK AT PEJABAT AM.CONTRACTOR MUST PROVIDE POWER FOR NEW EQUIPMENT.

PROJEK:
KERJA MEMBAIKPULIH, MENAIKTARAF SERTA KERJA-KERJA YANG BERKAITAN DI BANGUNAN BLOK A DAN SEBAHAGIAN BLOK B UNTUK UNIVERSITI TEKNOLOGI MARA DI UiTM KAMPUS JALAN OTHMAN, PETALING JAYA, SELANGOR DARUL EHSAN

UNIVERSITI TEKNOLOGI MARA

NO. RUJUKAN PROJEK:
200-PPII(BPI-5/3/138) [1028] ARC

TAJUK LUKISAN:
PELAN KERJA BARU - BLOK A (ICT) - LANTAI ARAS 3

TARIKH: 20 / 25 JANUARI

SKALA: **1:200**

NAIB CANSELOR	:	PROF. DATUK Dr. SHAHRIN SAHIB@SAHIBUDDIN
TIMB. NAIB CANSELOR (PEMBANGUNAN)	:	PROF. Ts. Sr. Dr. MD YUSOF HAMID
PENGARAH BAHAGIAN PEMBANGUNAN INFRASTRUKTUR	:	Ir. Ts. AZMAN SAUBIRAN
KETUA BAHAGIAN PEMBANGUNAN INFRA	:	Ts. MOHAMMED IZRAI ABD RAZAK
ARKITEK	:	ZULFADLI MOHAMED SALLEH
DILUKIS OLEH	:	ZULFADLI MOHAMED SALLEH / MEGAT
PENGURUS PROJEK / DISEMAK	:	AZAIDI AZIZI

INDEKS PINDAAN

NO HELAIAN: **28**